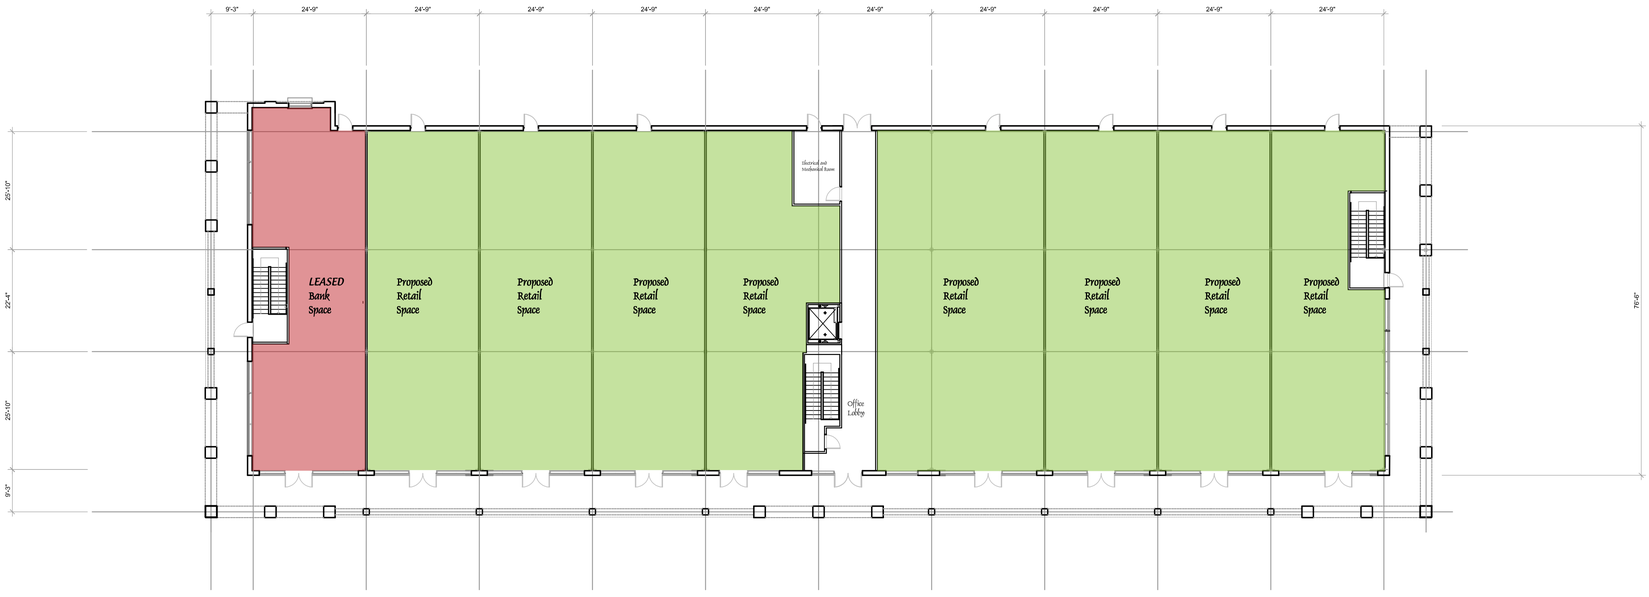

FIRST FLOOR PLAN

Scale 1/16" = 1'-0"

Steven S. Cohen
NJ License No. 07824

Revisions

Sponsor/Owner/Developer:

Project Name / Location

MEADOWBROOK COMMONS

RT.130 (S) and MEADOWBROOK ROAD

ROBINSVILLE,

Mercer County, New Jersey 08619

Architect

Steven S. Cohen, Architect P.C.
63 Moran Avenue
Princeton, New Jersey 08542
609-924-6560
609-924-5459 fax

Civil Engineer

CMX

Structural Engineer

Mechanical Engineer

Electrical Engineer

Sheet Title

FIRST.FLOOR.PLAN

Issue Date

25 April 2008

Issue

Project Number

06137

Sheet Number

A1